



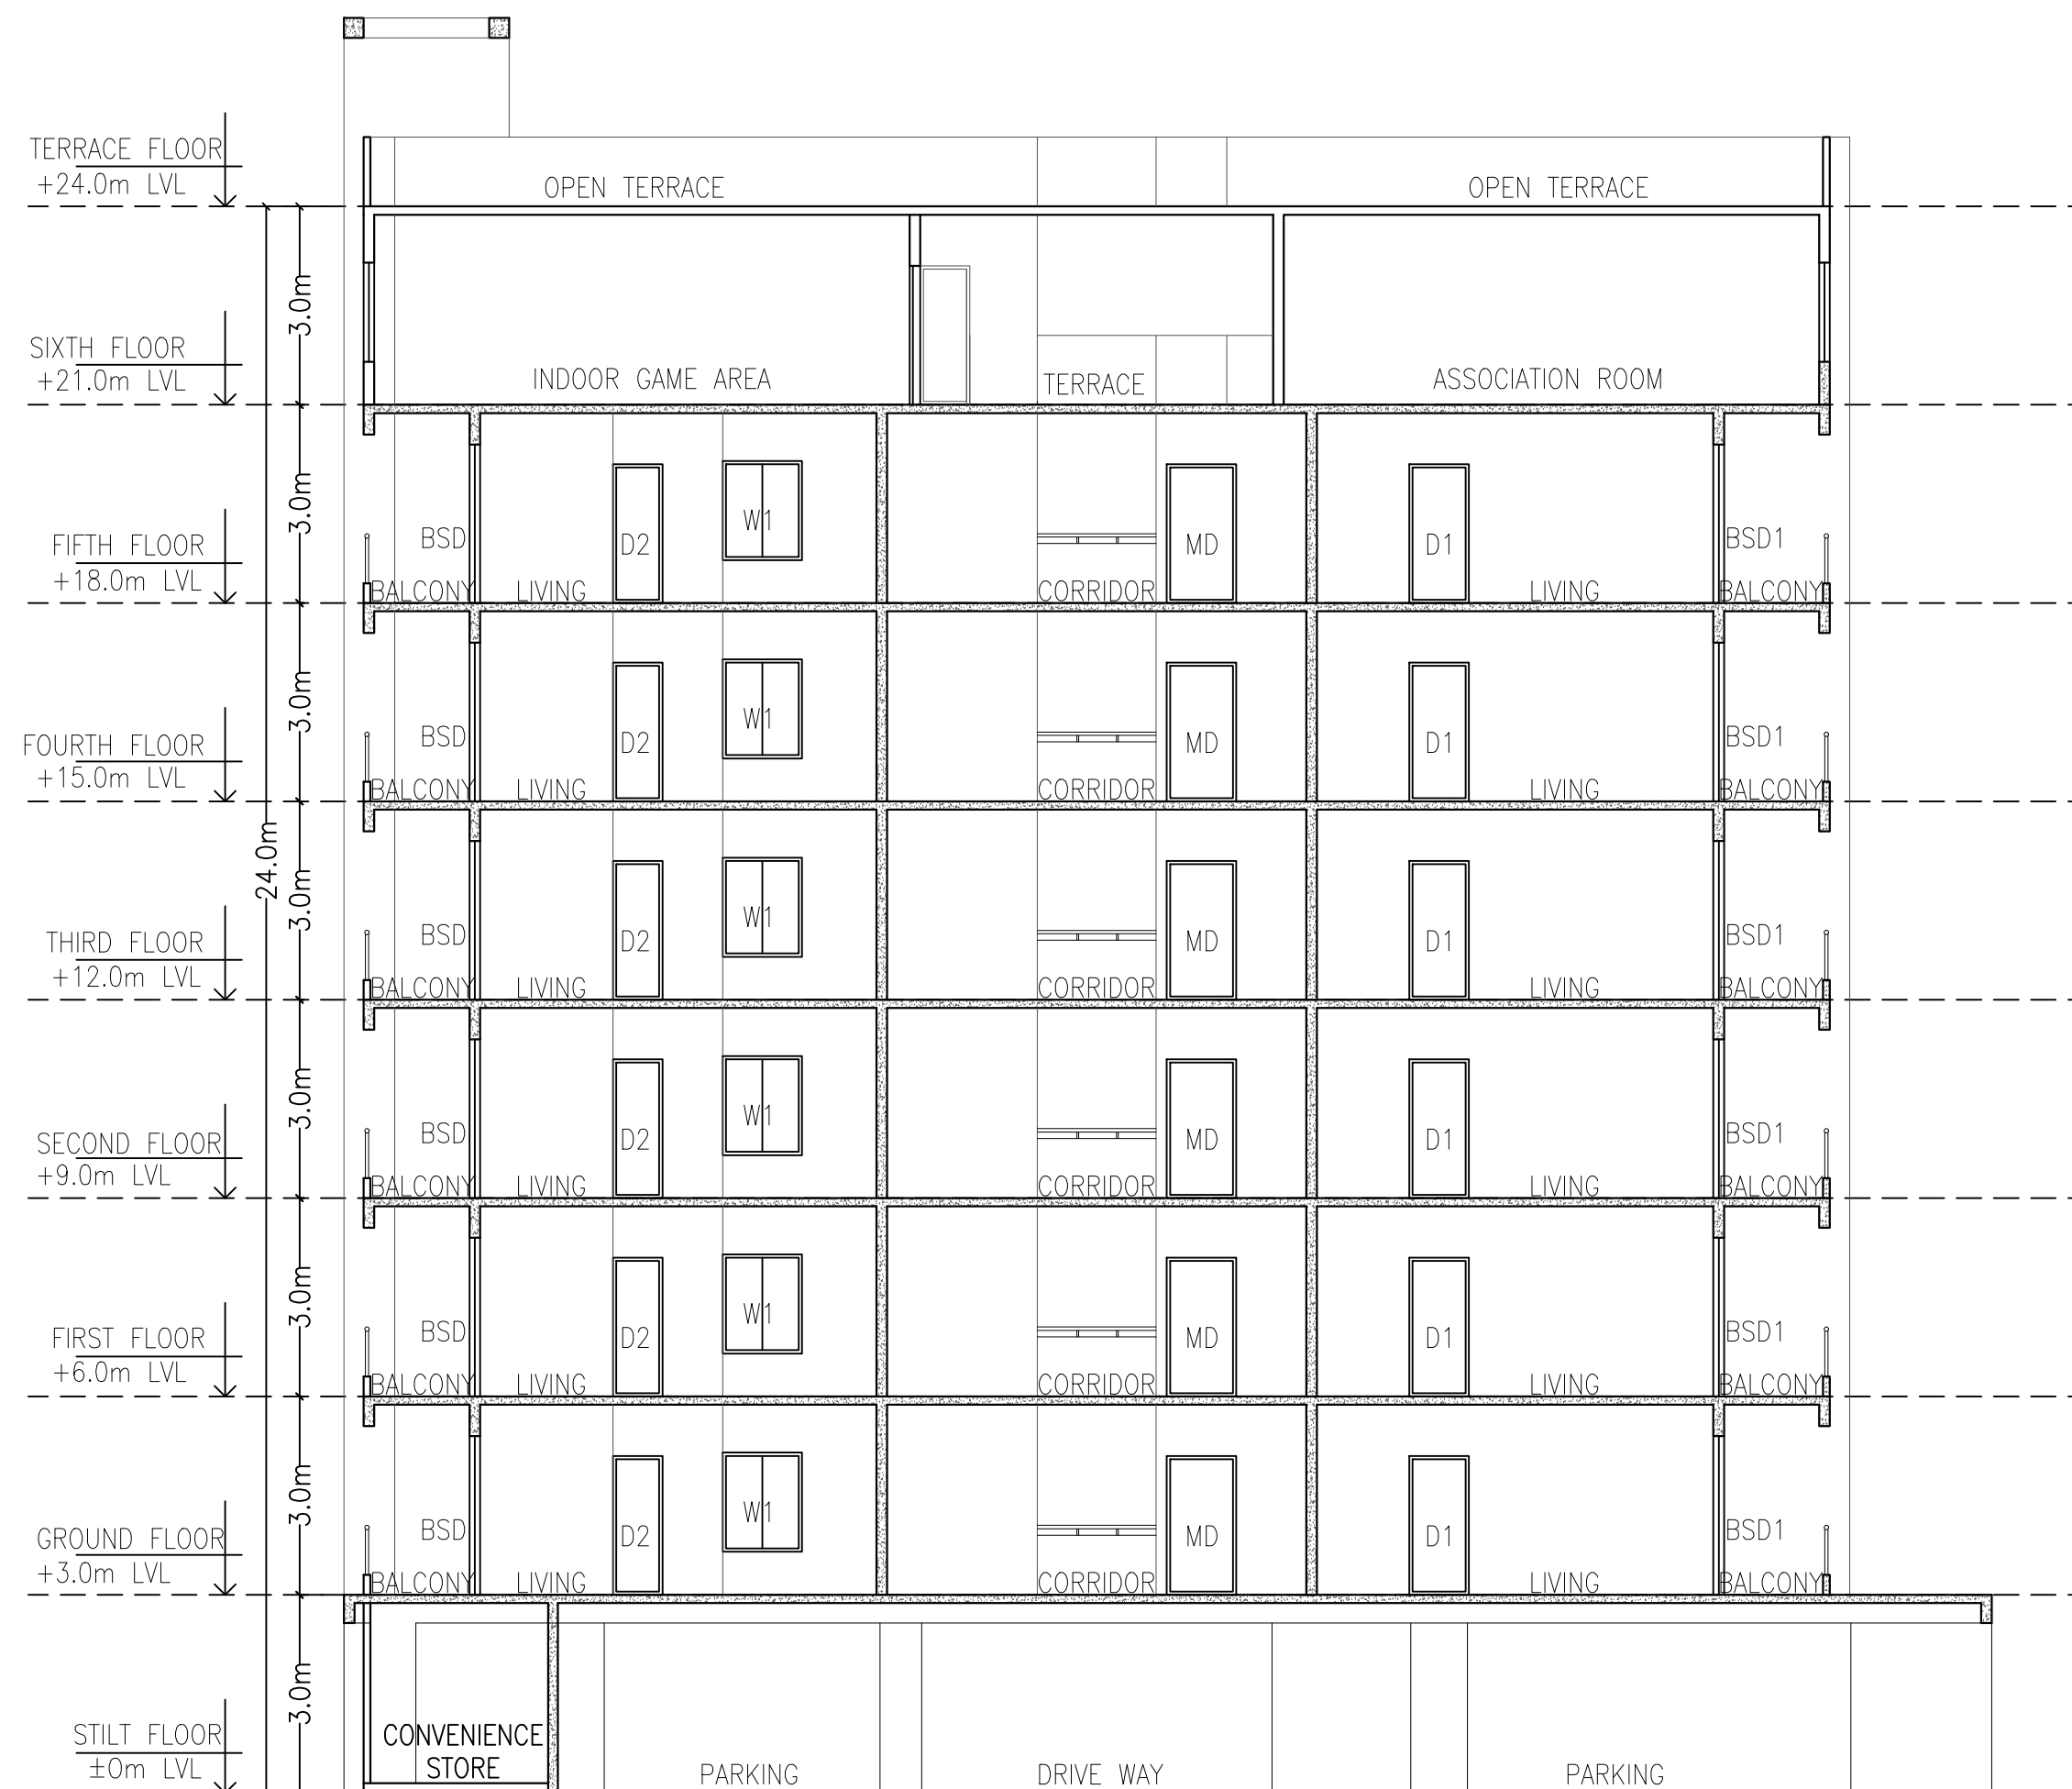

NOTE : FOR DETAILED SPECIFICATIONS REFER
TENDER DOCUMENT

FOR TENDER PURPOSE

AUTHORIZED CLIENT:

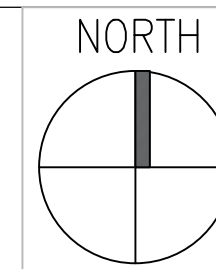

BANGALORE DEVELOPMENT AUTHORITY
OFFICE OF THE EXECUTIVE ENGINEER
T.CHOWDAIAH ROAD, KUMARAPARK WEST,
BENGALURU - 560020

PROJECT TITLE:

PROPOSED CONSTRUCTION OF 2 BHK HOUSING PROJECT
AT KENCHANAPURA , SY NO 73, PART-A
KENCHANAPURA BANGALORE

DRAWING TITLE:

BLOCK-A
SECTION

SCALE-1:150

SIZE-A3

DATE: 15/04/2025

DRAWING NUMBER

REV

A-07

T0